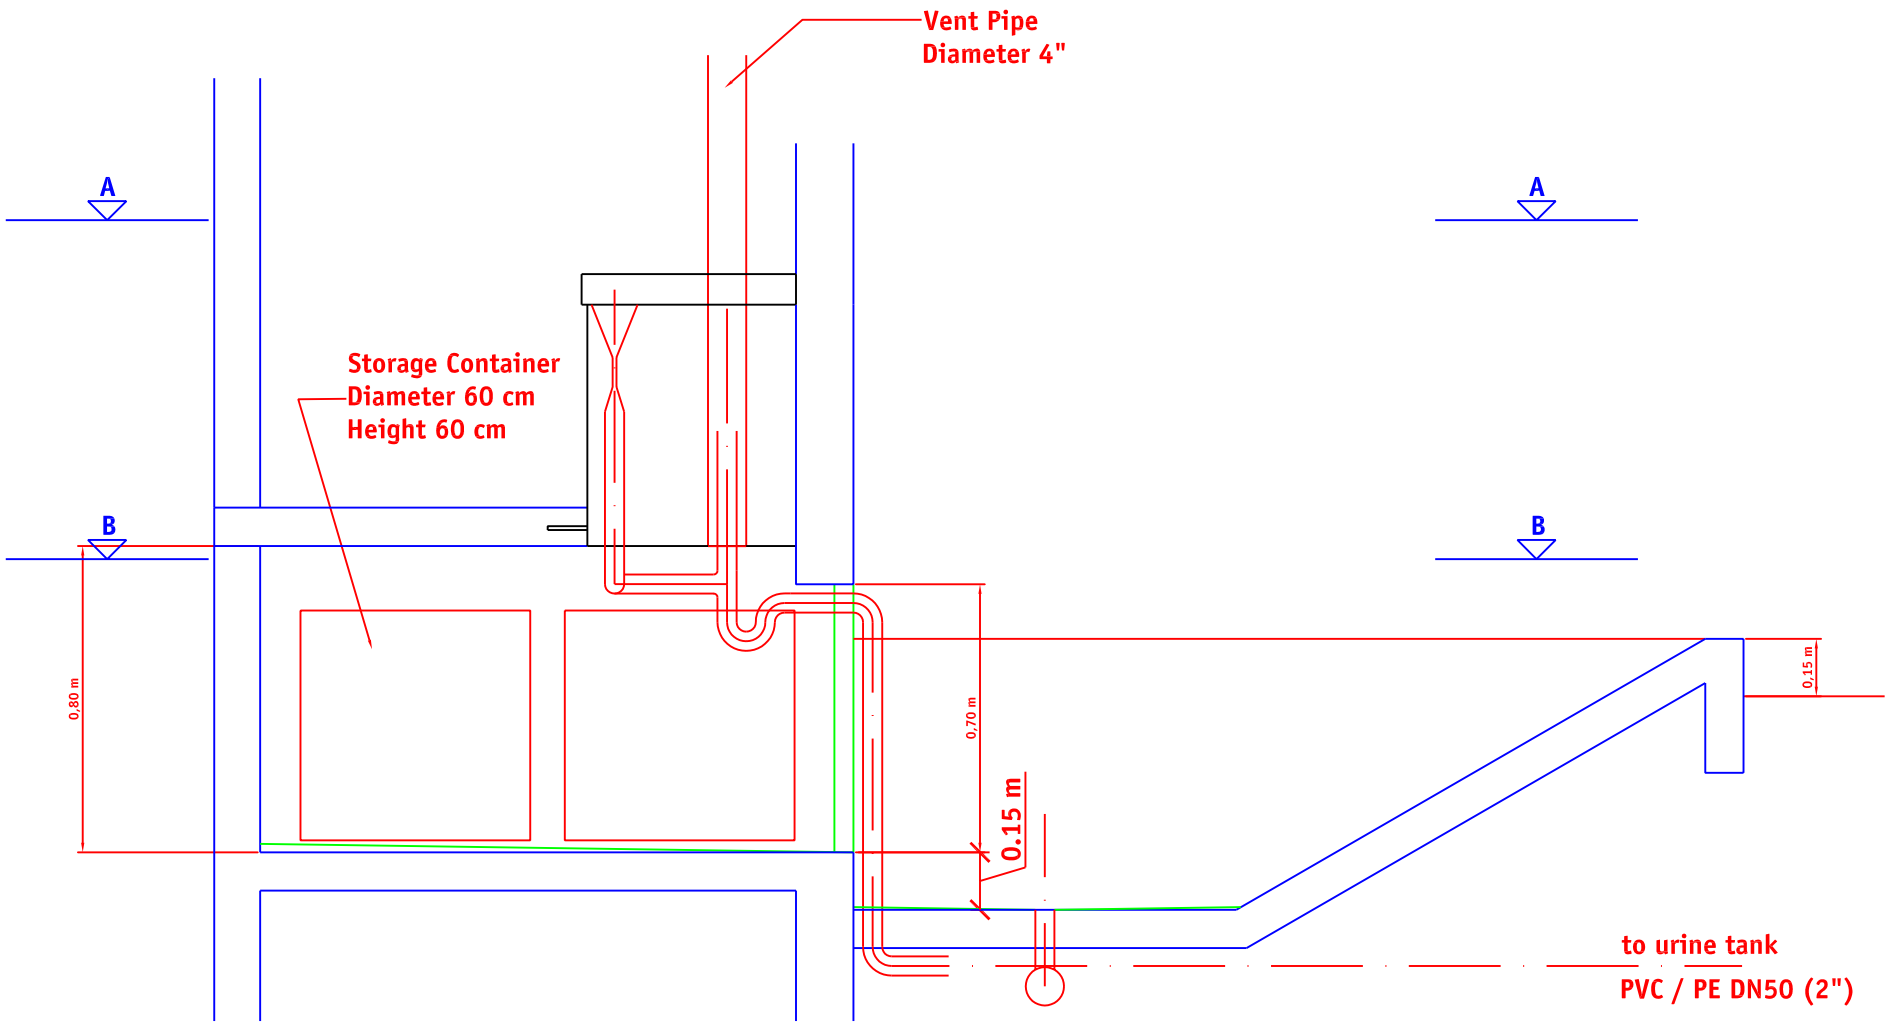


## Section C-C

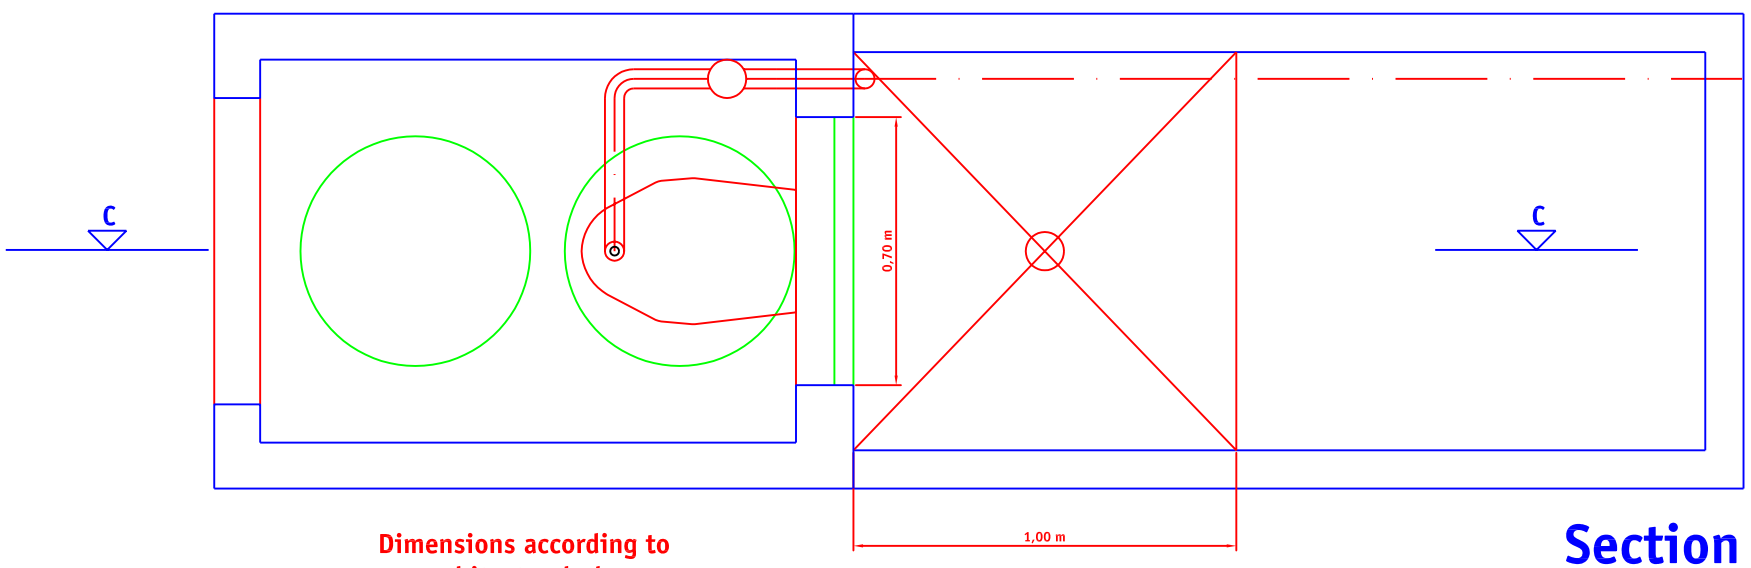


Dimensions according to architectural plan

## Section B-B

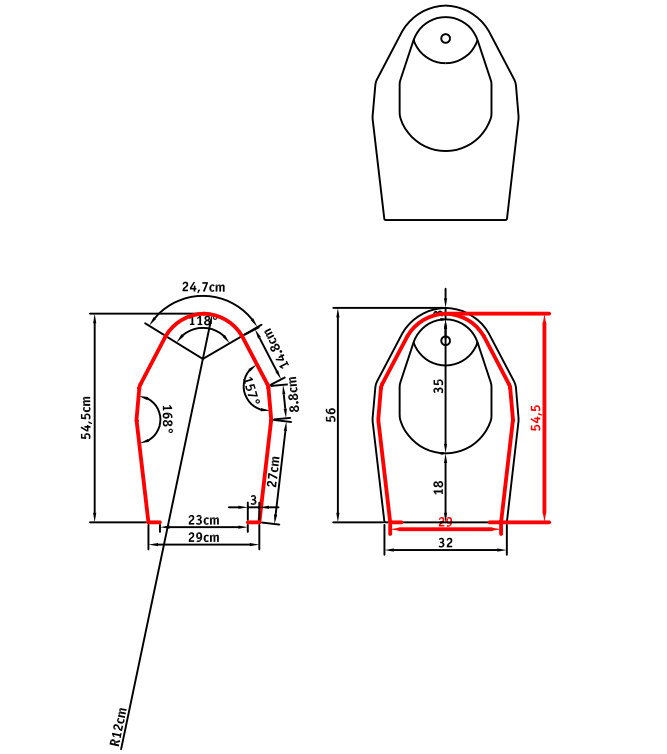


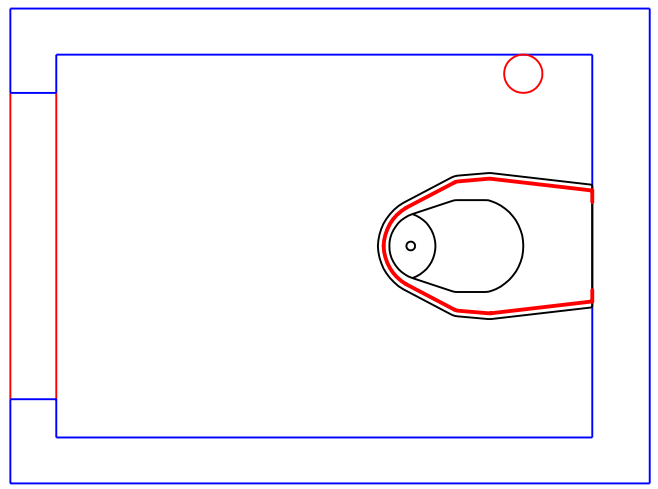

Dimensions according to architectural plan

## Section A-A

# Infirmary Hospital Balit

## Details Dry Toilets

| | | | |
|---|---|---|---|
| Scale: | 1:20 | File: | dd_03-11_041130 |
| Drawing No.: | 03-11/03 | Date: | 04-11-30 |
| Design: | ML | EcoSan Club | |
| Drawing: | ML | | |