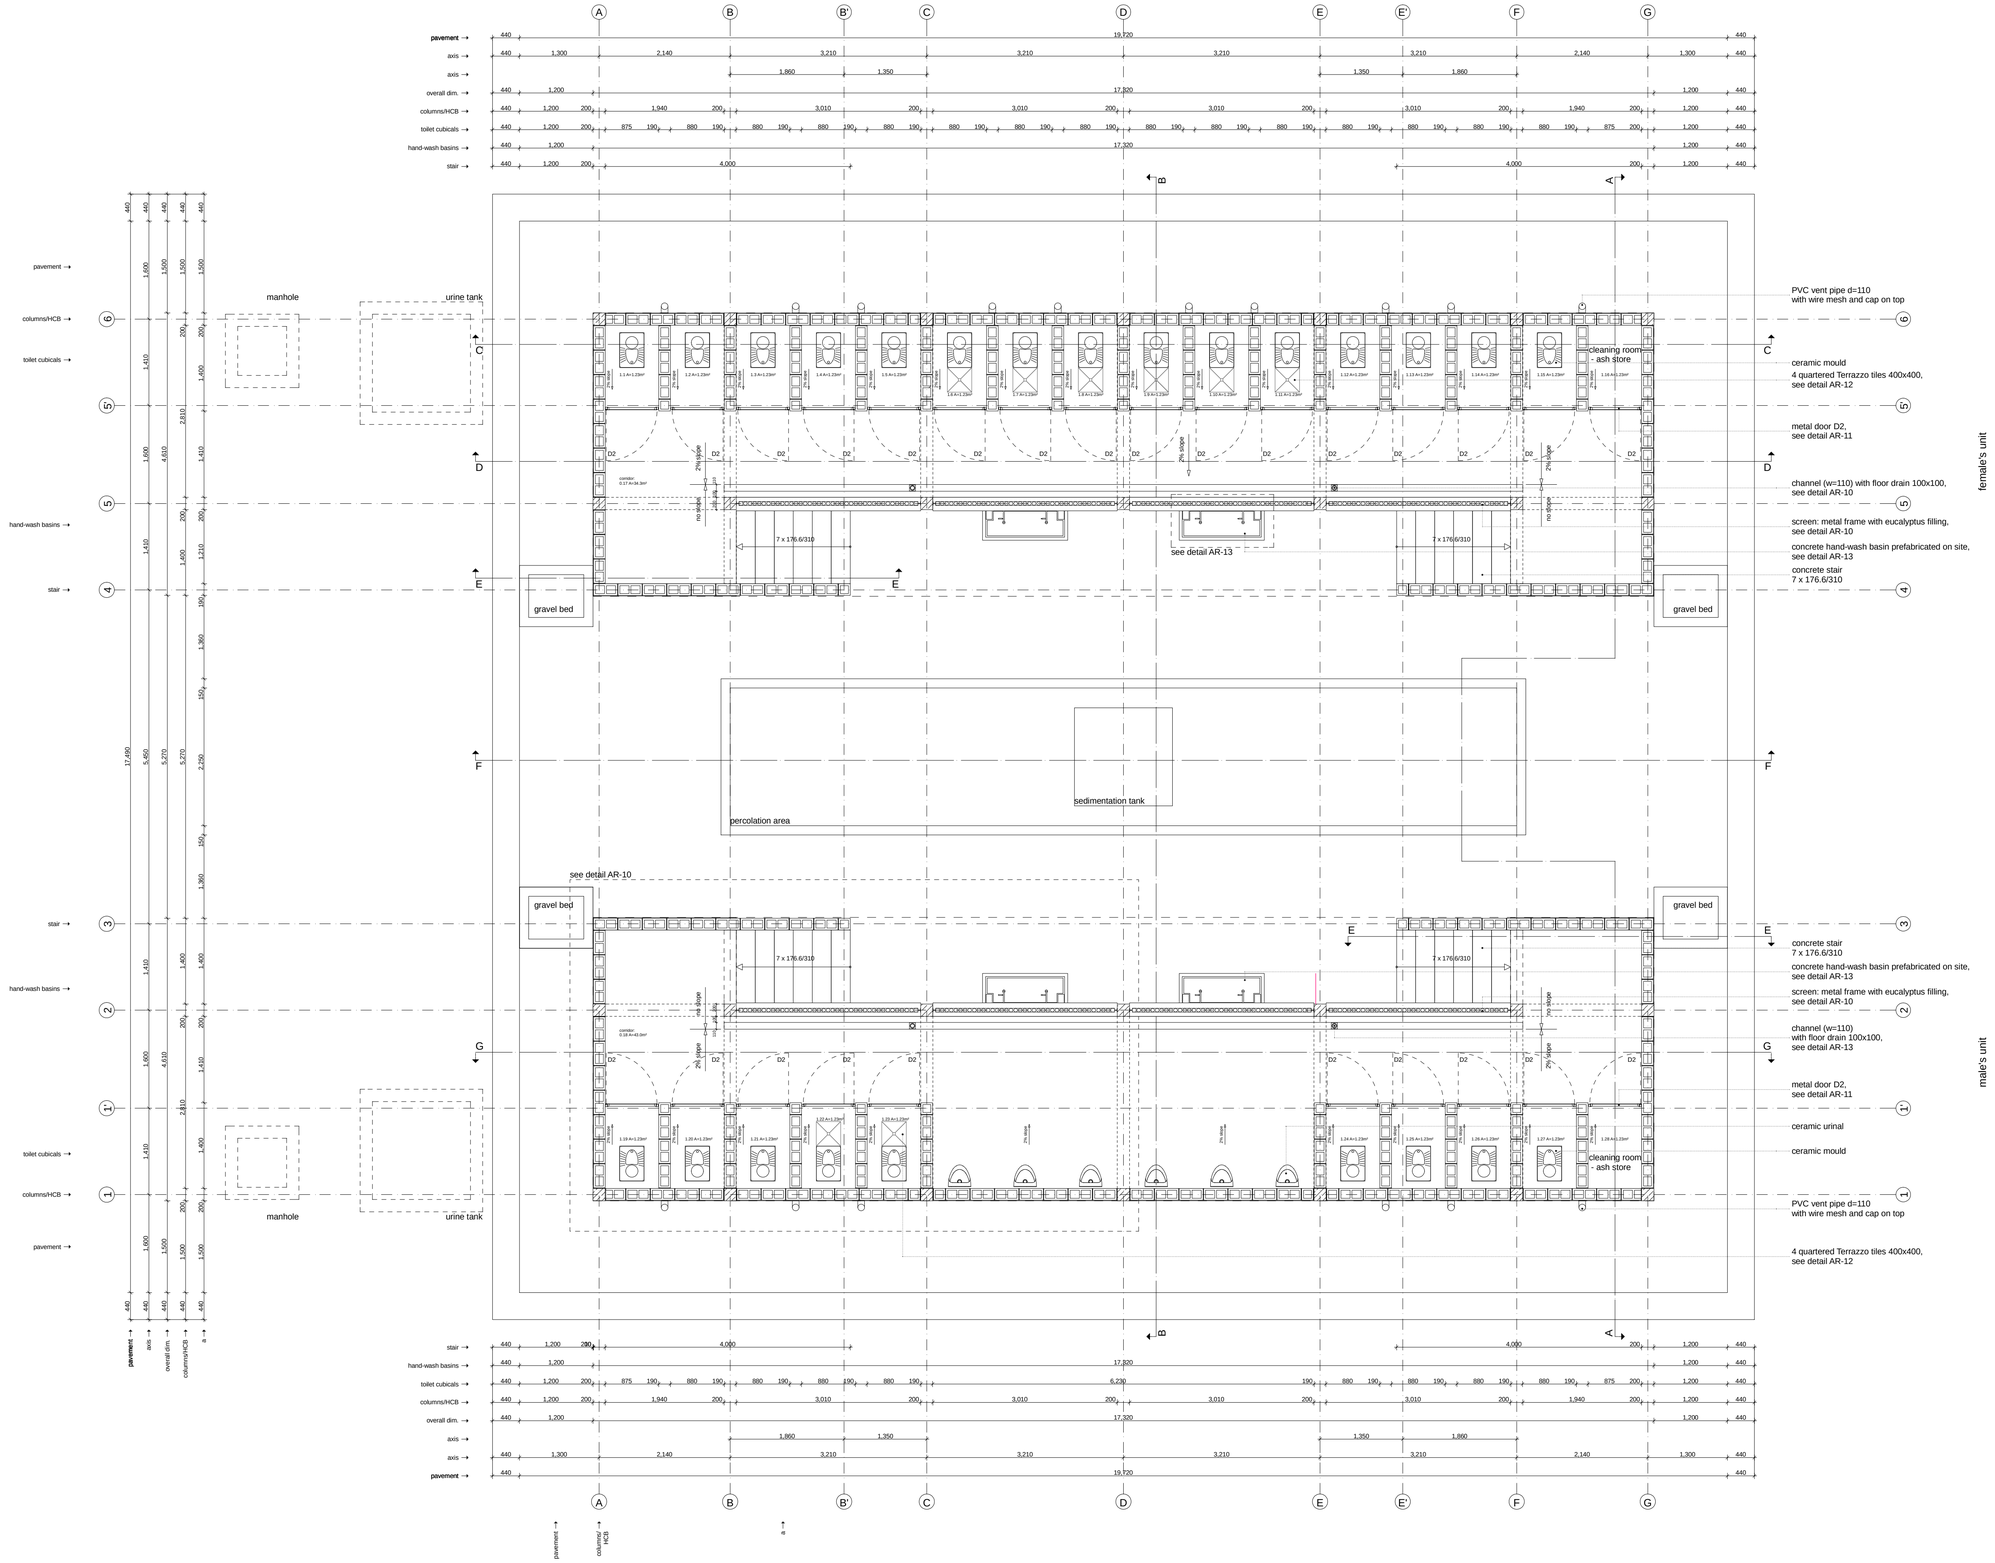

FIRST FLOOR
sc. 1:50

LEGEND

All measurements have to be checked on site by the contractor

NO.	REVISION	DATE	SIGN
A	Tender	01.05.08	

UCBP AD-AR-DT-T1-0-EP-002-A

PROJECT IMPLEMENTING AGENCY

gtz IS International Services

DESIGNED BY:

GTZ International Services
University Capacity Building Program (UCBP)

TK International Building II, Bole Road, P.O. Box 28127, Code 1000, Addis Ababa, Ethiopia
T +251 11 662 2260
F +251 11 6624114
E ucbp@ucbp-ethiopia.com

IN ASSOCIATION WITH:

OtterWasser GmbH
Engelsgrube 81
D-23552 Lübeck
(+49)0451-70200-51
-52
info@otterwasser.de

MH ENGINEERING P.L.C.
CONSULTING ENGINEERS AND ARCHITECTS

P.O.Box 1553, Addis Ababa, Ethiopia
T 633080
F 627768
E messelehaile@ethionet.et

CLIENT: **MINISTRY OF EDUCATION**

PROJECT:

UCBP - UNIVERSITY CAPACITY BUILDING PROGRAMME

URINE DIVERTING DRY TOILET (UDDT)

LOCATION: Adama

EARTHQUAKE ZONE: Zone 4

CLIMATE: Hot & Dry

DRAWING TITLE:

FIRST FLOOR PLAN

DATE OF ISSUE:	DRAWN BY:	SCALE :	DATE OF REVISION:	CATAGORY:
01.05.08	NH	1:50		AR

DRAWING NUMBER:	INDEX:
AD-AR-DT-T1-0-EP-002-A	A